

观景/休闲茶模式



首层平面图 1:100

首层建筑面积: 33.80m²



首层平面图 1:100


首层建筑面积: 33.80m²



首层平面图 1:100


首层建筑面积：33.80m²

4人间双大床

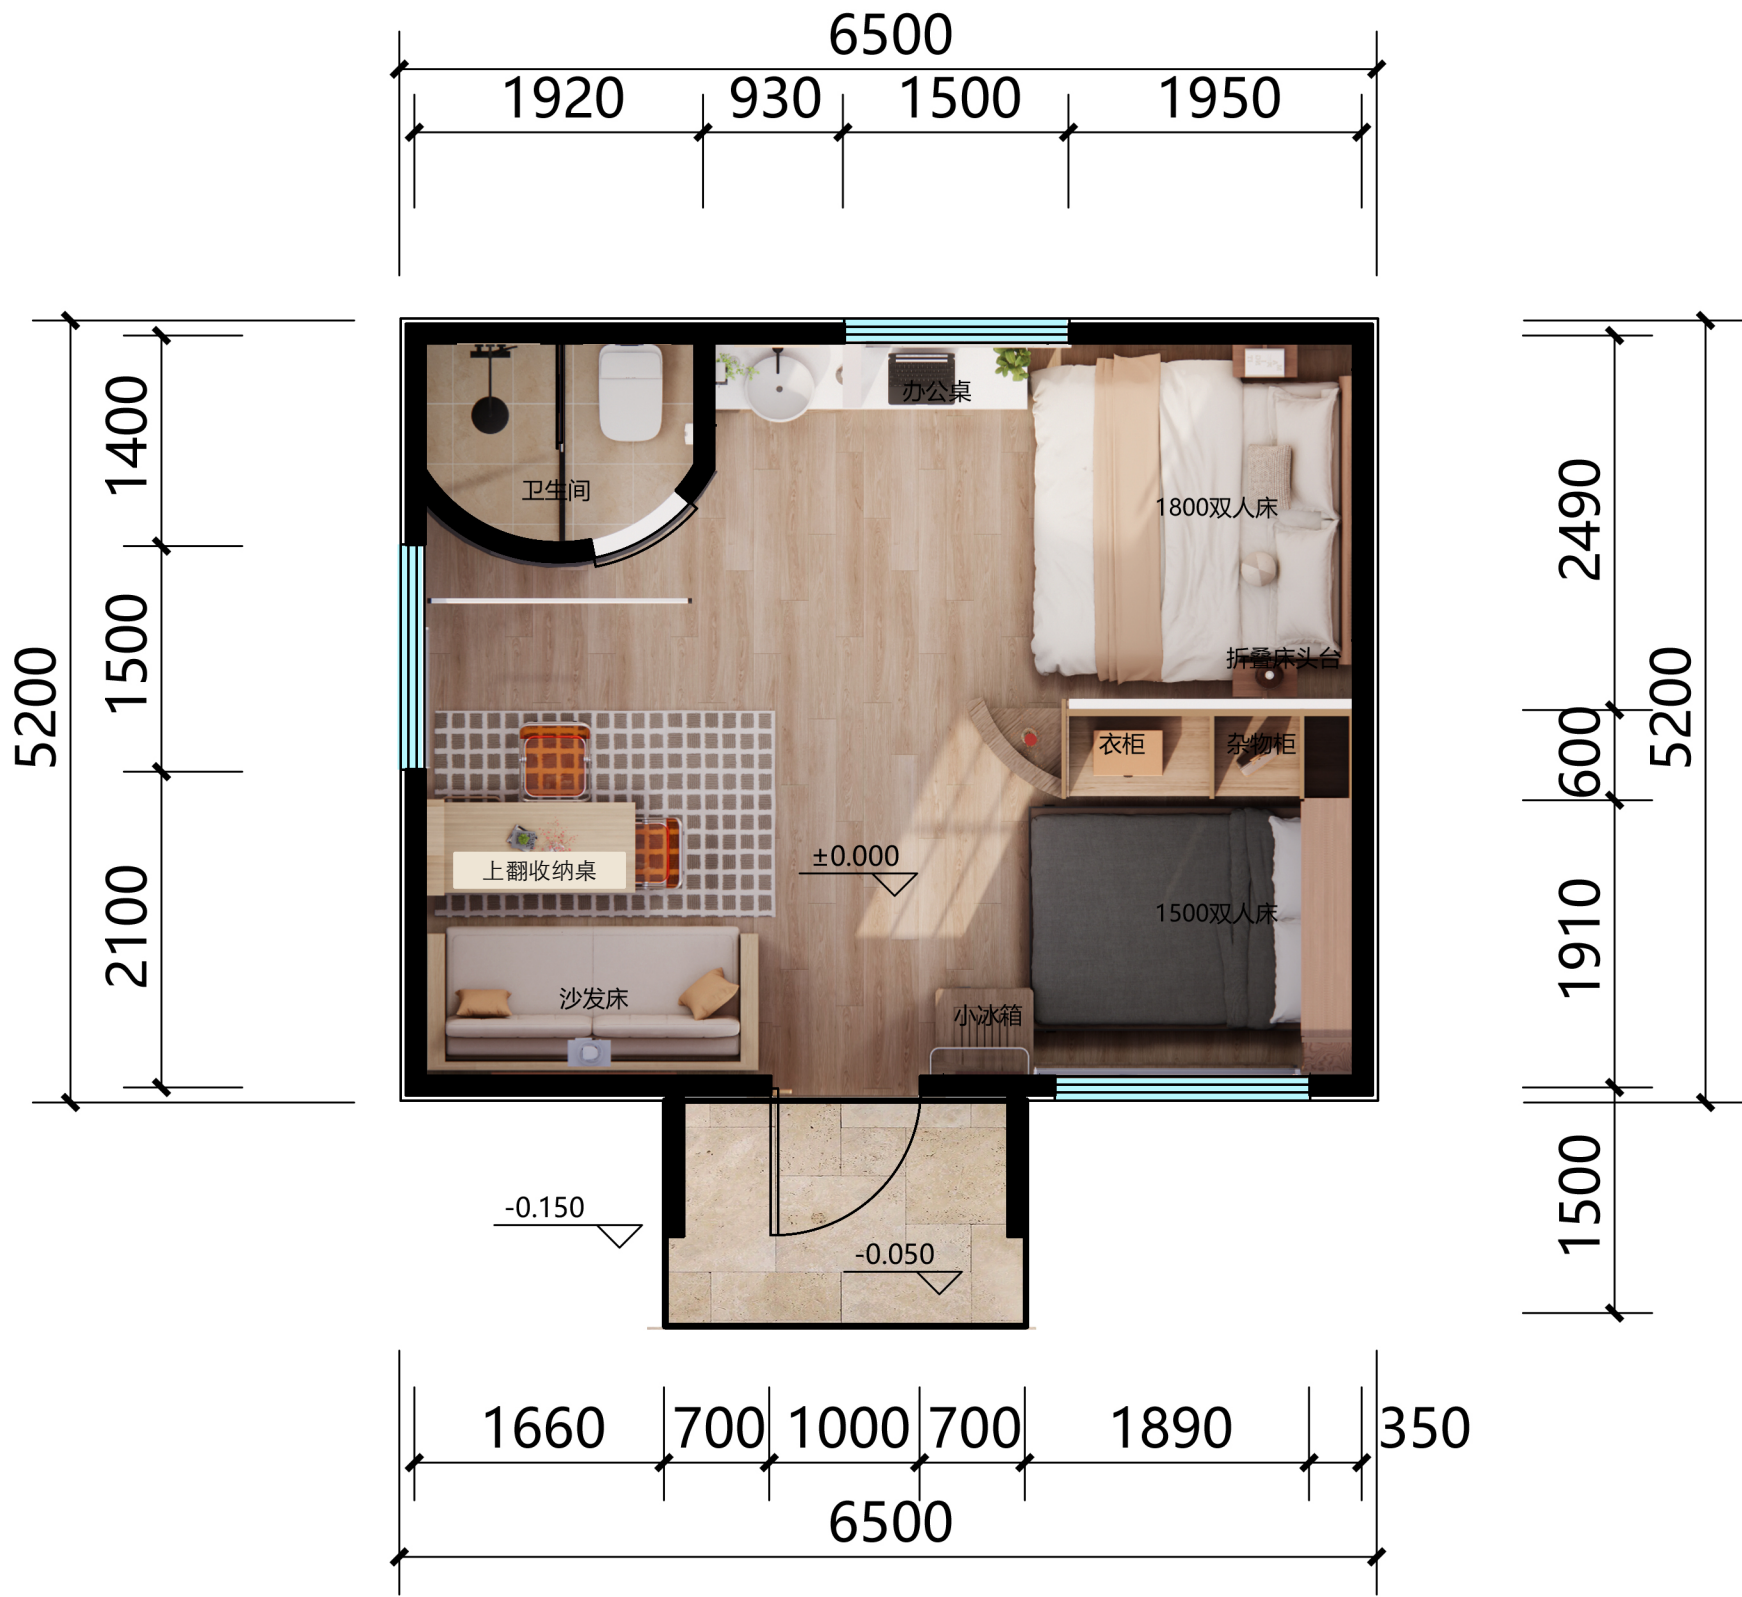

首层平面图 1:100

首层建筑面积：33.80m²

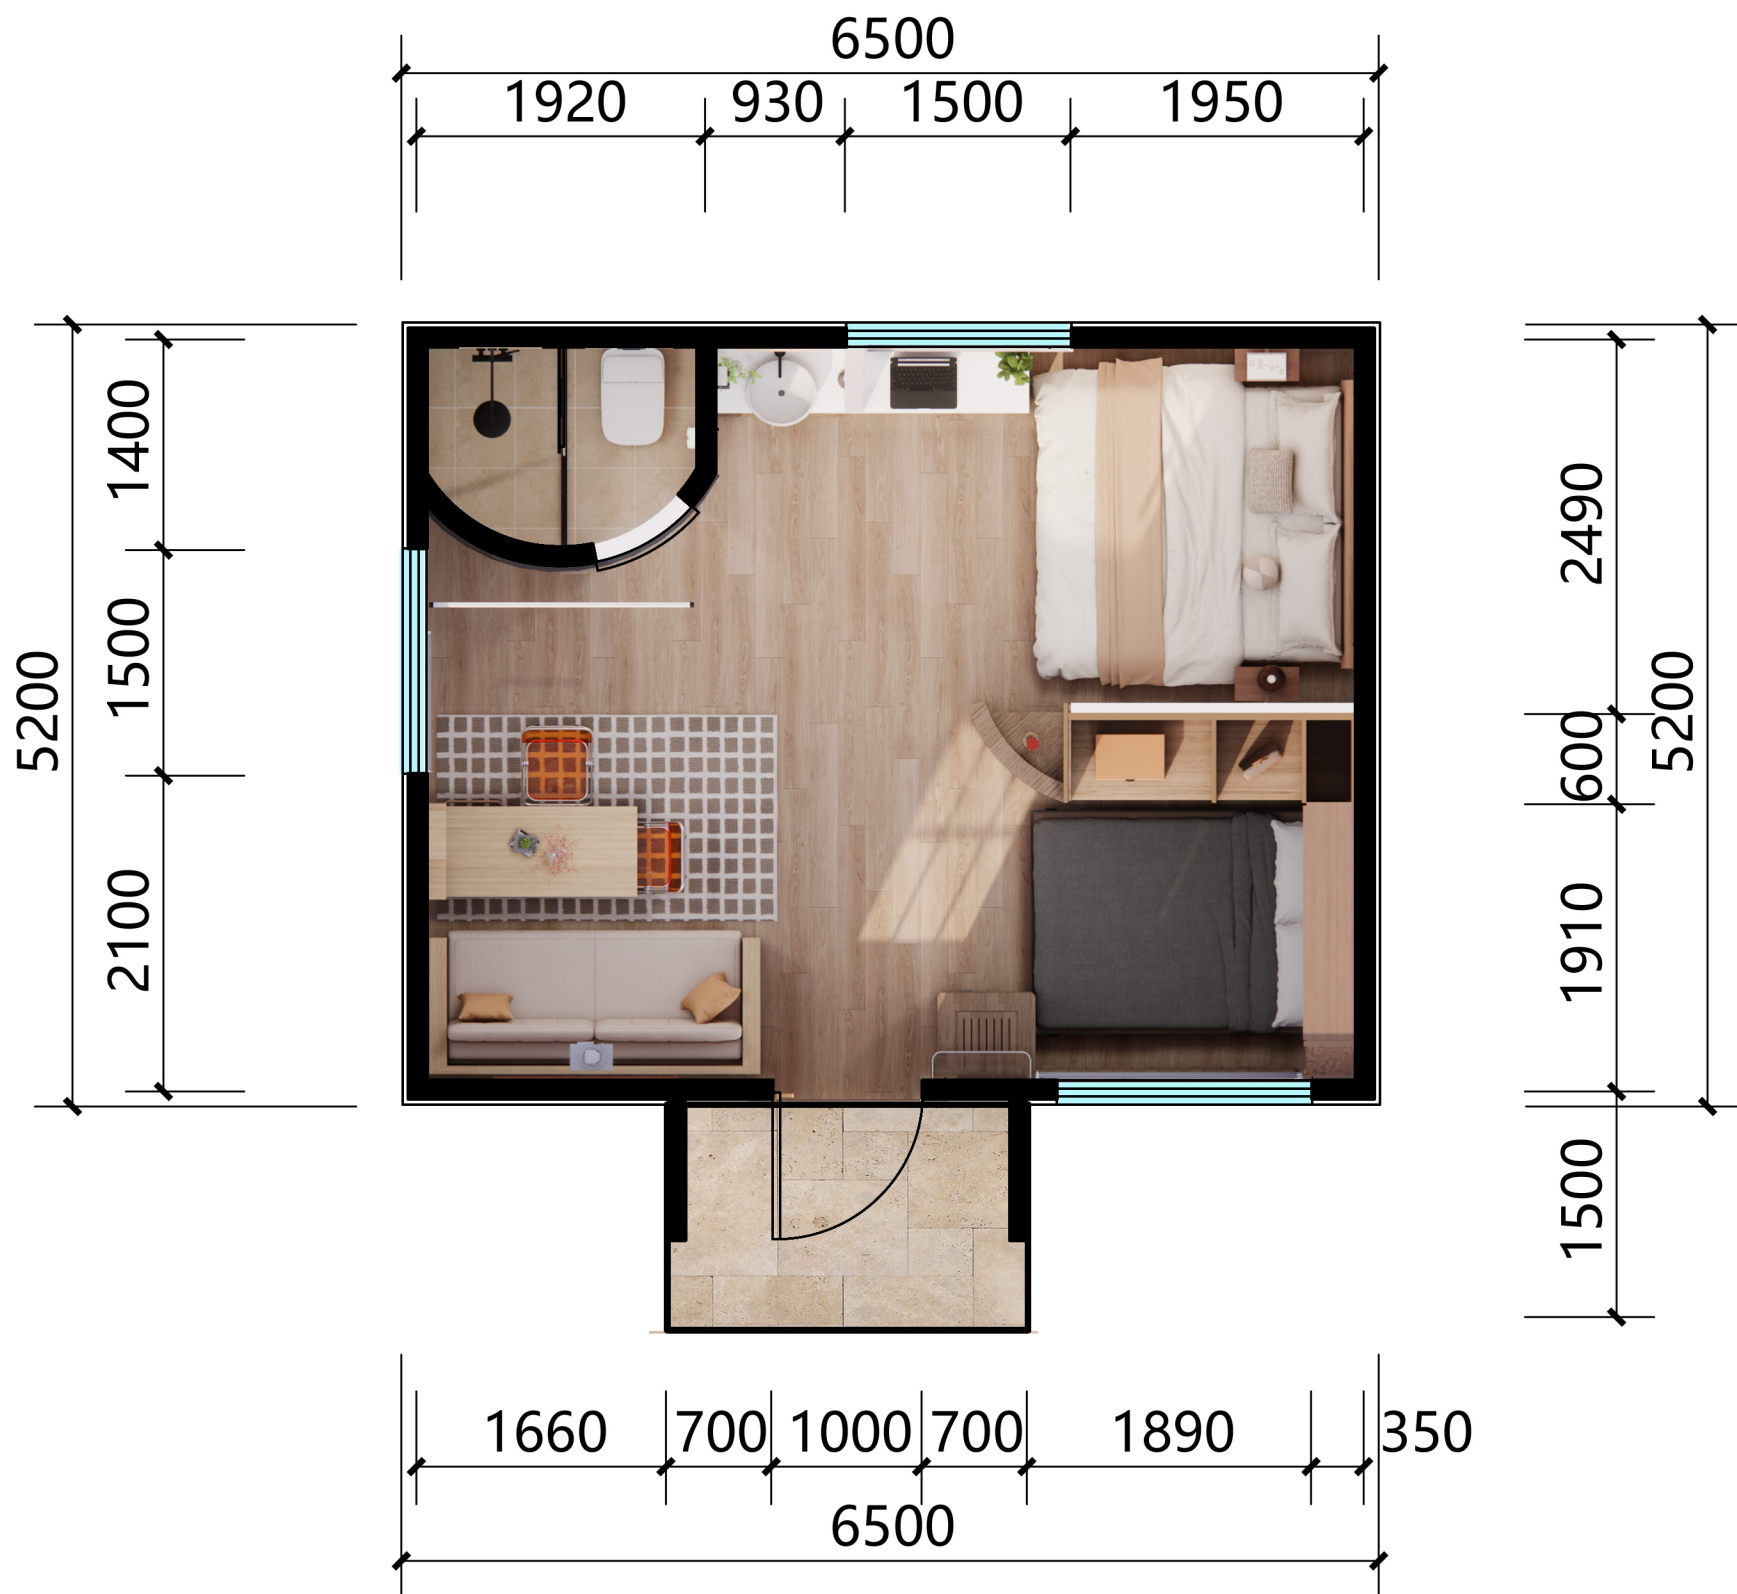

首层平面图 1:100


首层建筑面积: 33.80m²



首层平面图 1:100


首层建筑面积：33.80m²

6人间

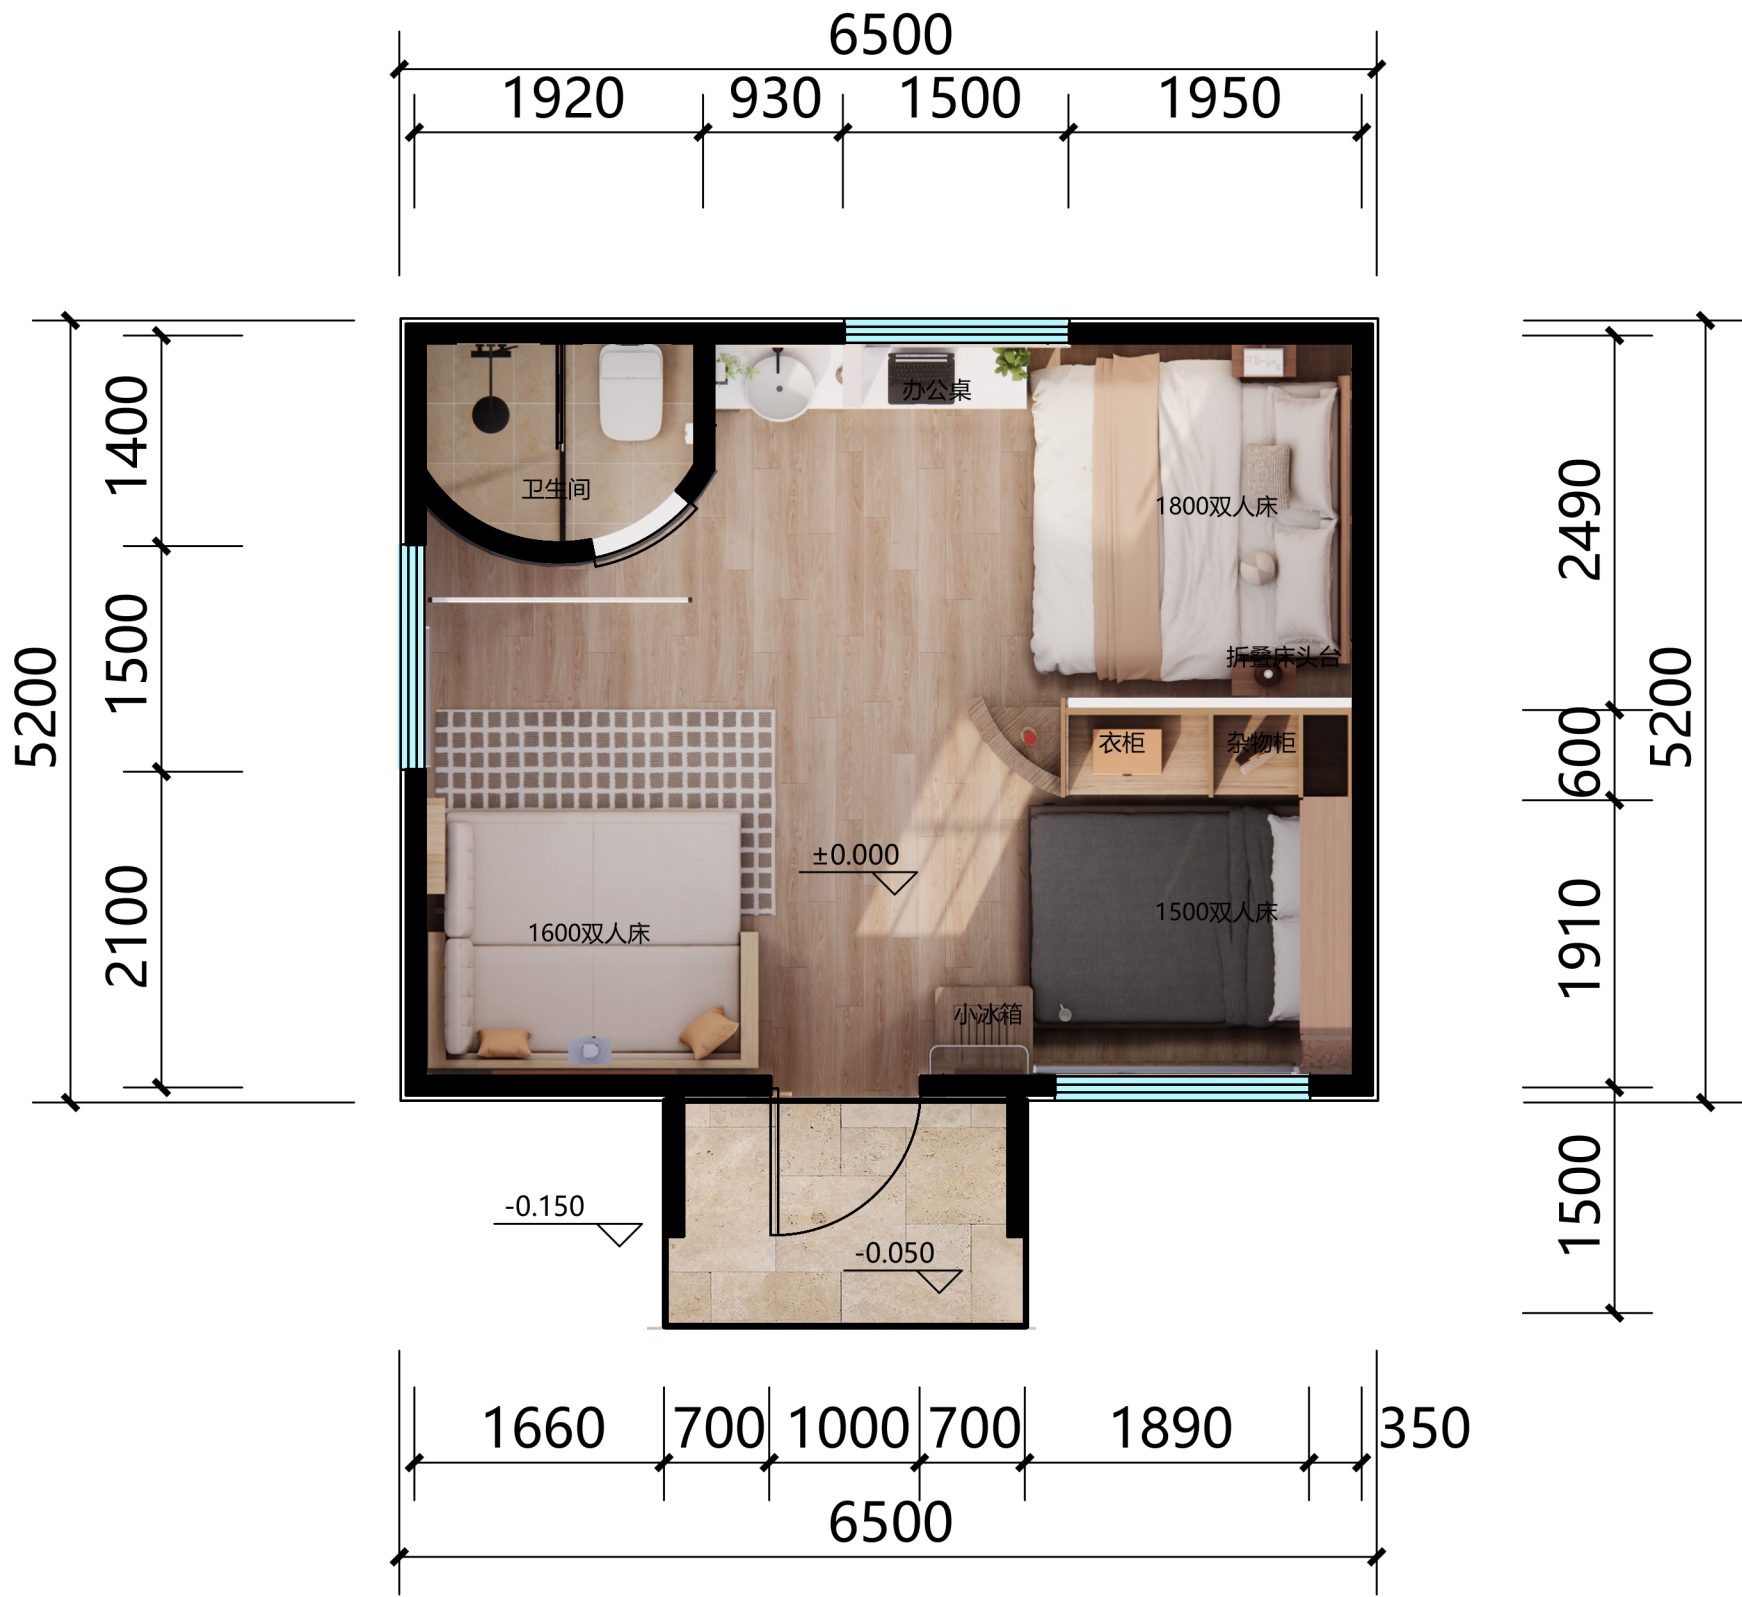

首层平面图 1:100

首层建筑面积: 33.80m²

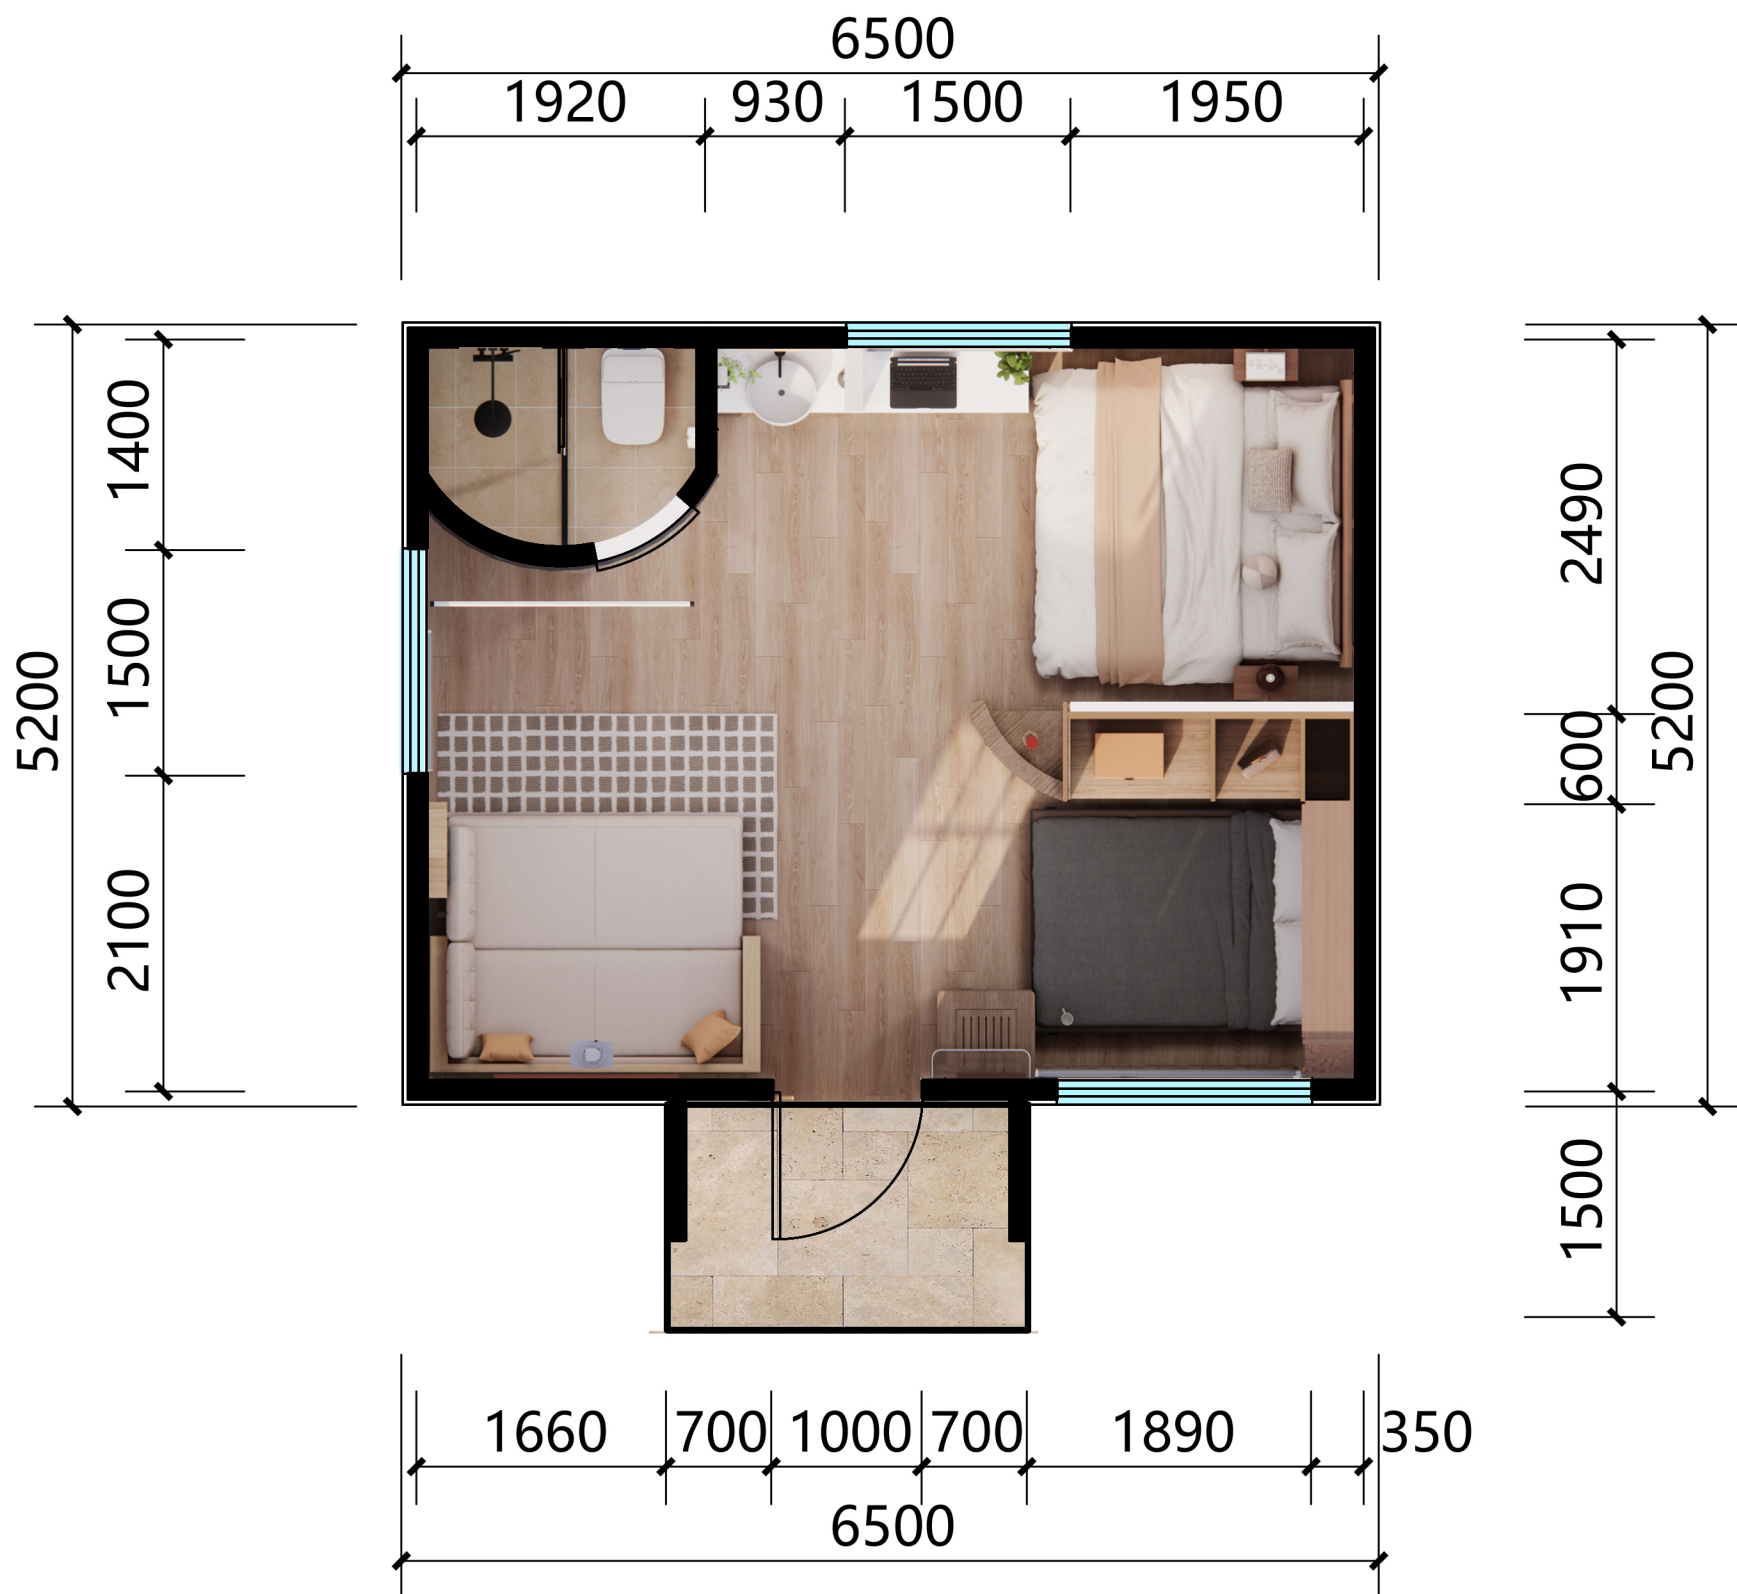

首层平面图 1:100

首层建筑面积: 33.80m²



首层平面图 1:100

首层建筑面积：33.80m²